Standhill Road Hitchin (Parking Places) Order 2022

Proposed Plan MH/21/00063

NORTH HERTFORDSHIRE DISTRICT COUNCIL

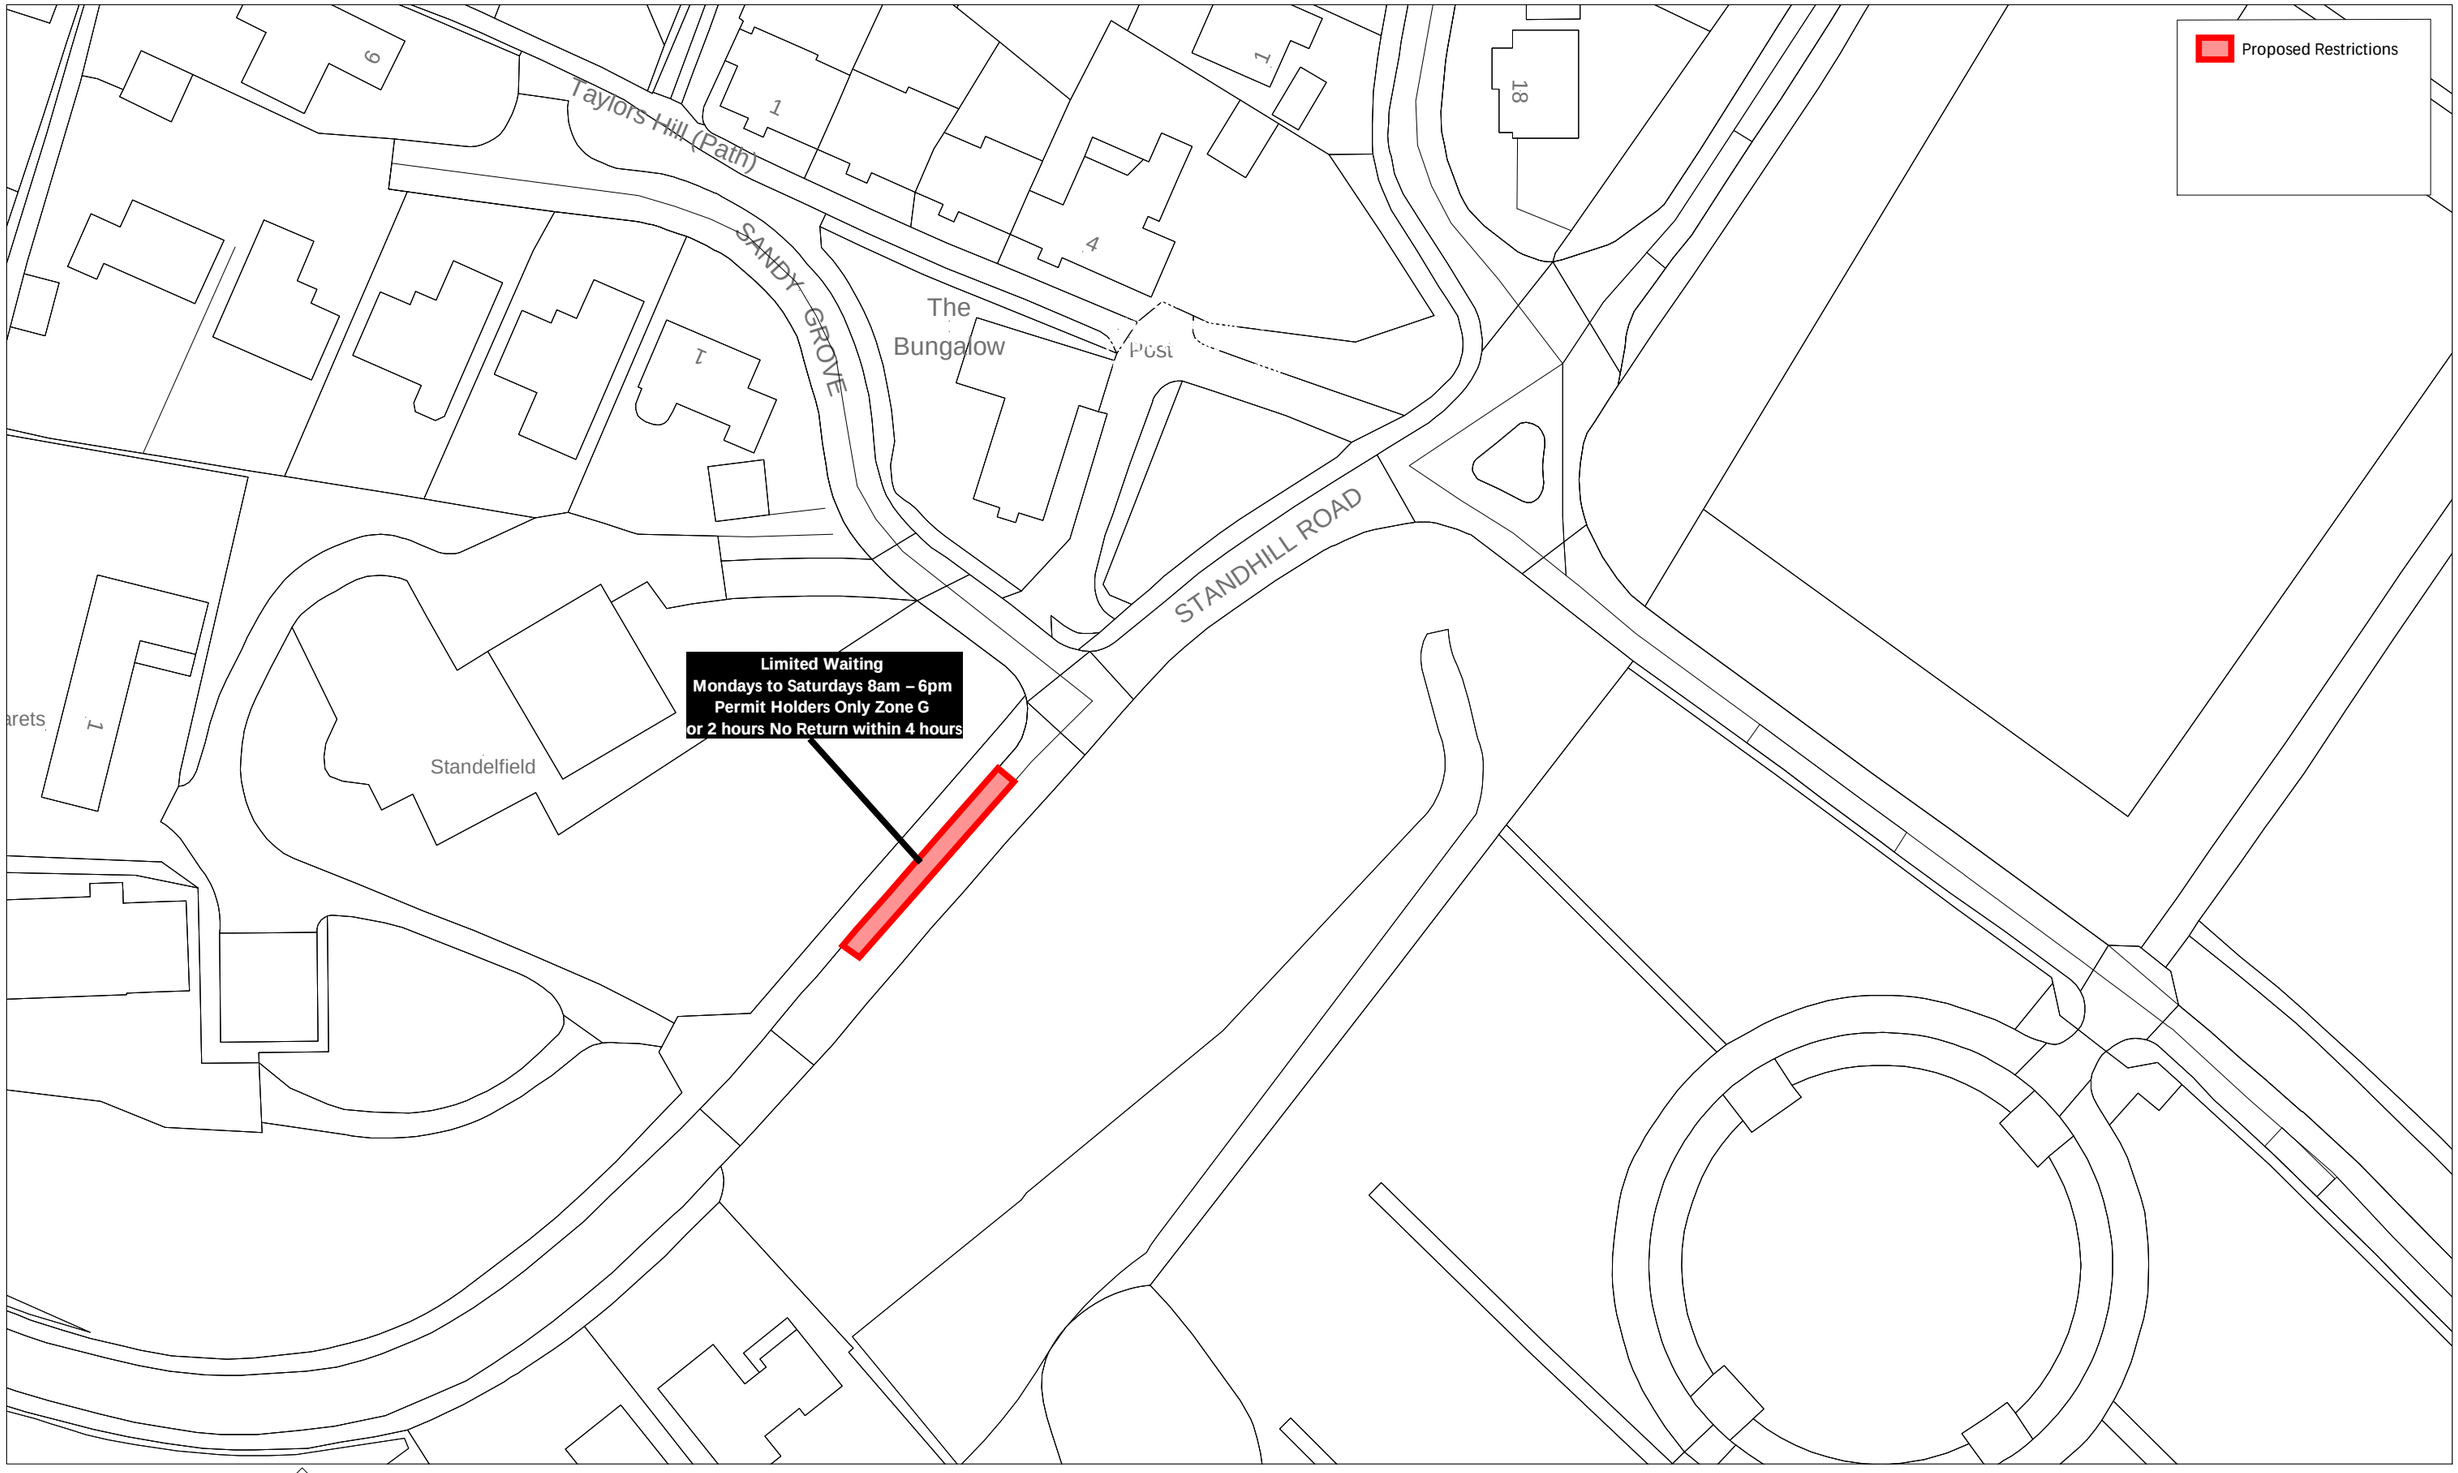

Scale: 1: 500
Date: 07:12:21

© Crown copyright and database rights 2021 Ordnance Survey 100018622